WATER PIPE LINE MAP OF KAMARYUT TOWNSHIP

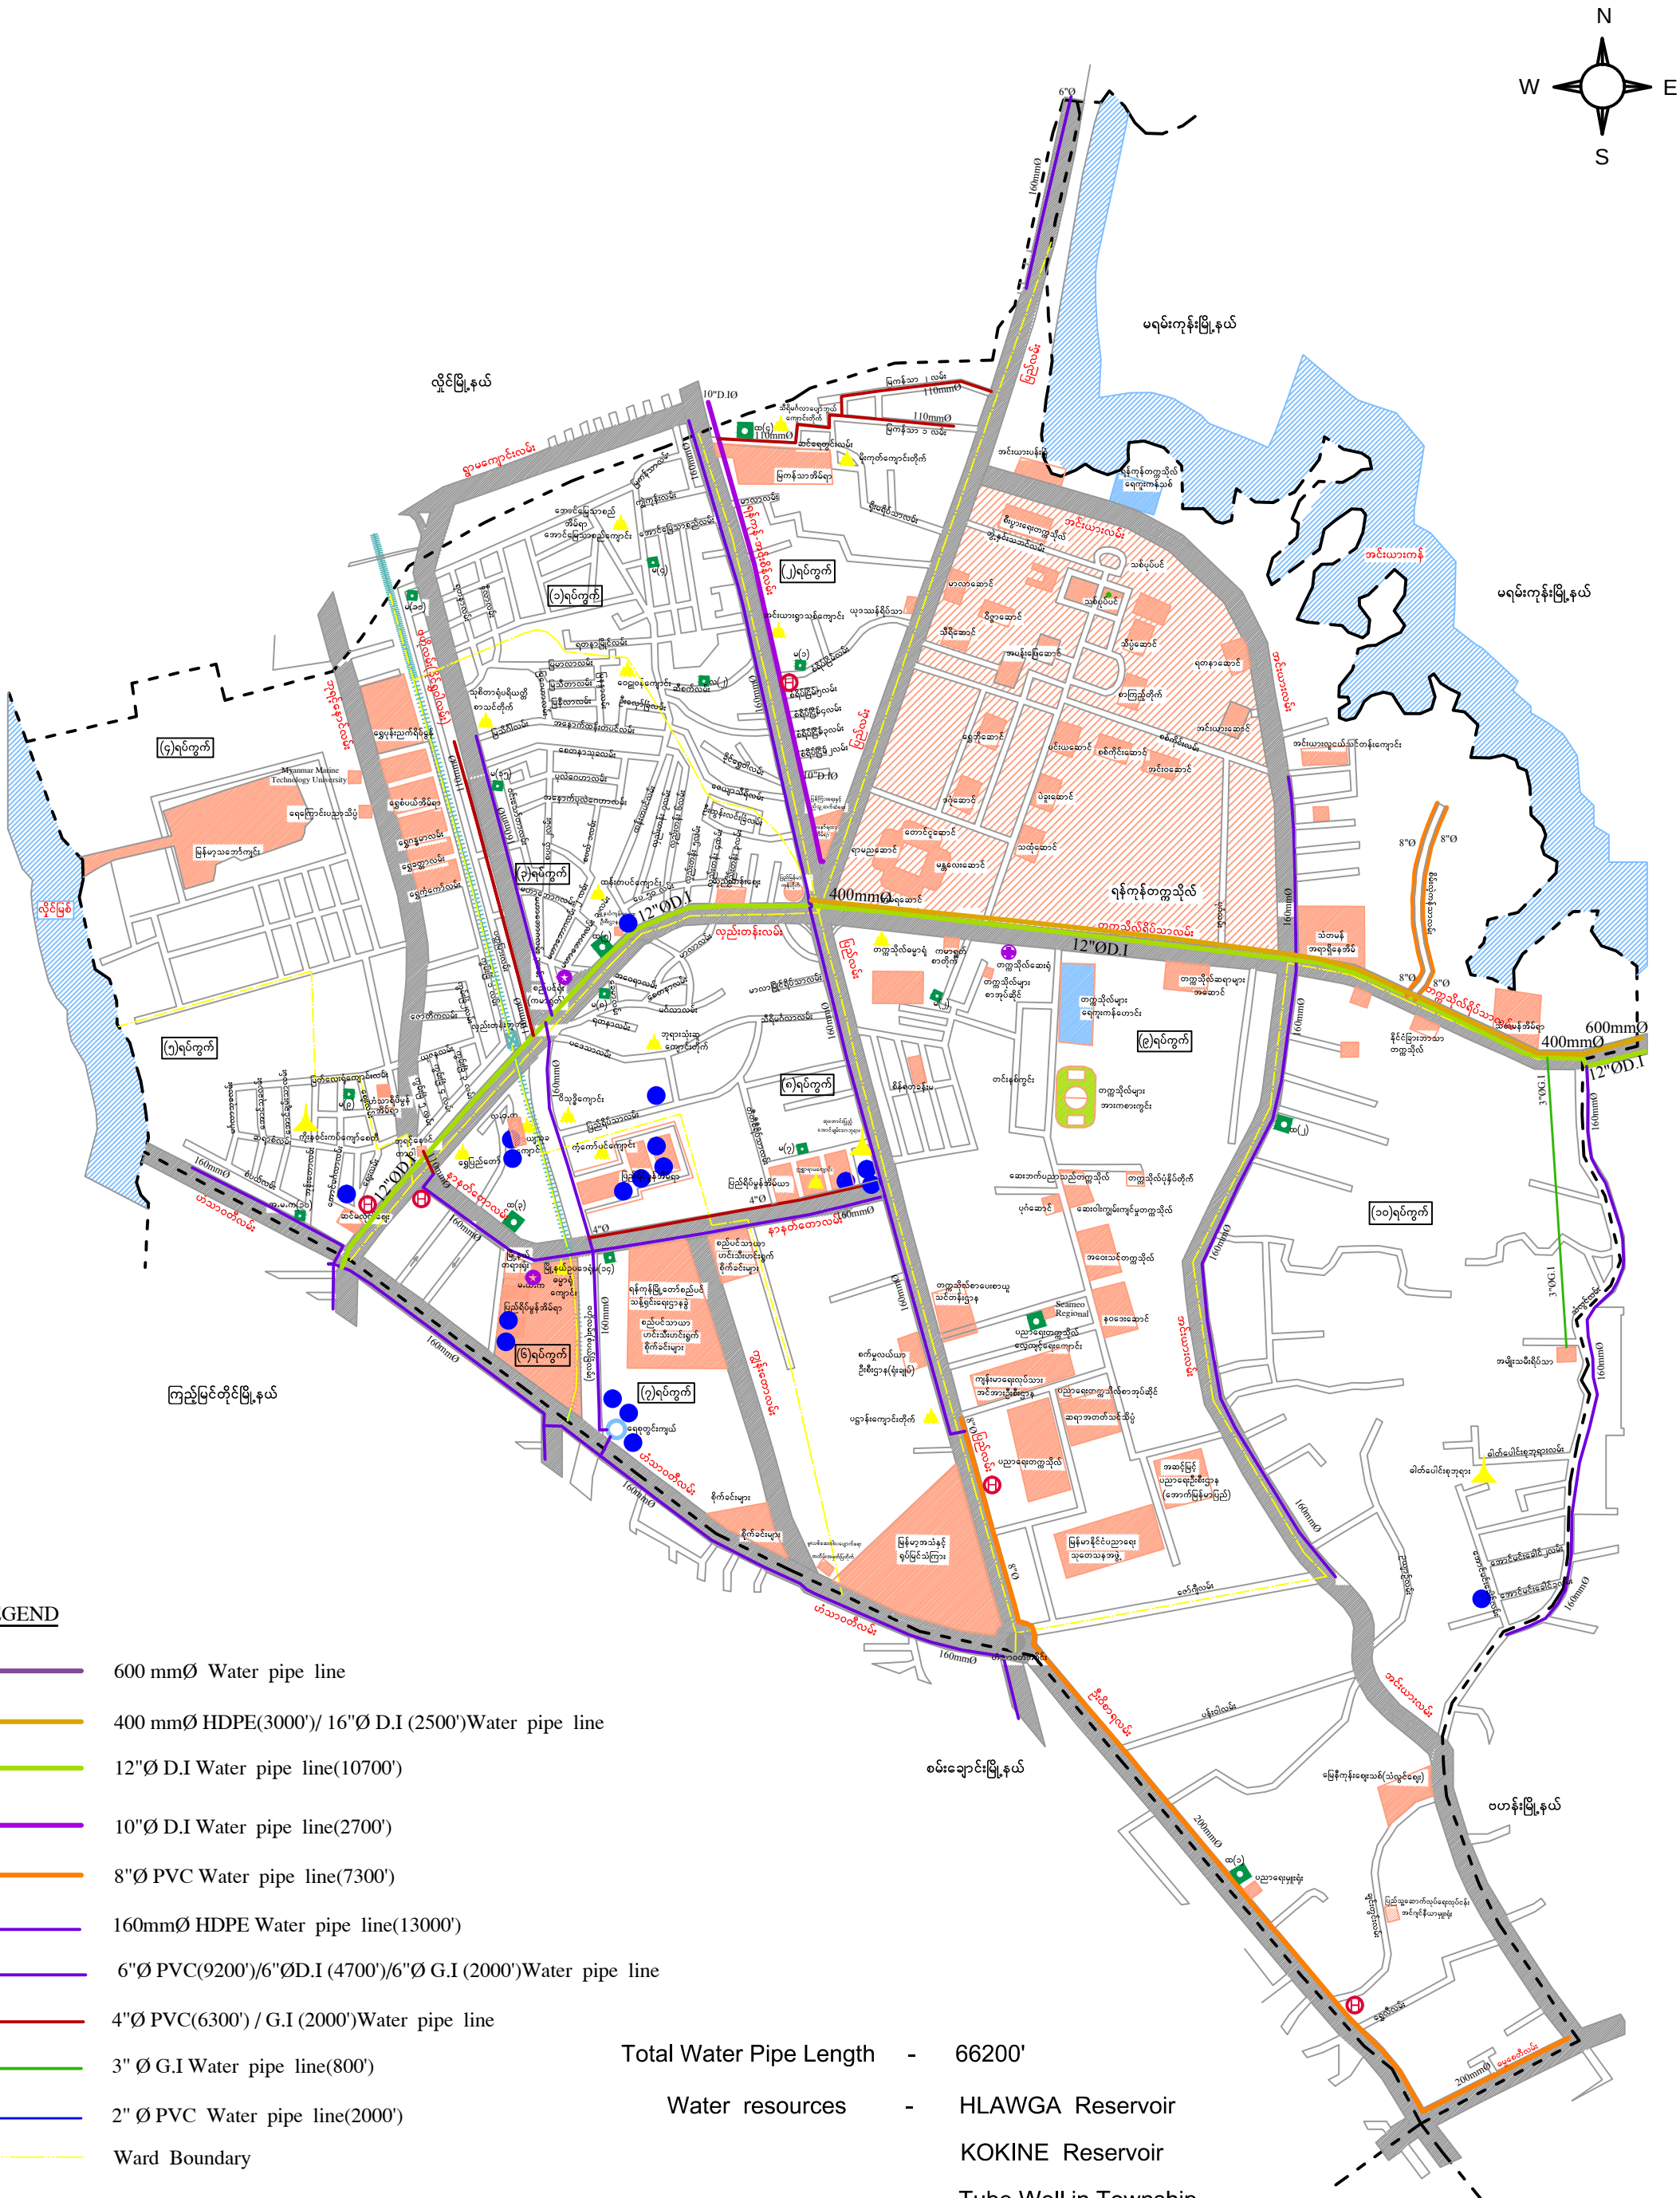

LEGEND

- 600 mmØ Water pipe line
- 400 mmØ HDPE(3000')/ 16"Ø D.I (2500')Water pipe line
- 12"Ø D.I Water pipe line(10700')
- 10"Ø D.I Water pipe line(2700')
- 8"Ø PVC Water pipe line(7300')
- 160mmØ HDPE Water pipe line(13000')
- 6"Ø PVC(9200')/6"ØD.I (4700')/6"Ø G.I (2000')Water pipe line
- 4"Ø PVC(6300') / G.I (2000')Water pipe line
- 3" Ø G.I Water pipe line(800')
- 2" Ø PVC Water pipe line(2000')
- Ward Boundary
- Township Boundary
- Tube well - 21 Nos
- Fire Tape - 11 Nos
- Collector Well

Total Water Pipe Length	-	66200'
Water resources	-	HLAWGA Reservoir
		KOKINE Reservoir
		Tube Well in Township
Total Wards	-	10 Wards
Connetion	-	2989 Nos
Nos of pumpstation	-	1 No

ENGINEERING DEPARTMENT (WATER & SANITATION) 18.2.2016